Name of Work: Improvements to Roads and Drains at Ramachandrapura, Patel Pillegowda Layout and surrounding area in Ward No. 10, (Doddabommasandra), Vidyaranyapura Sub Division.

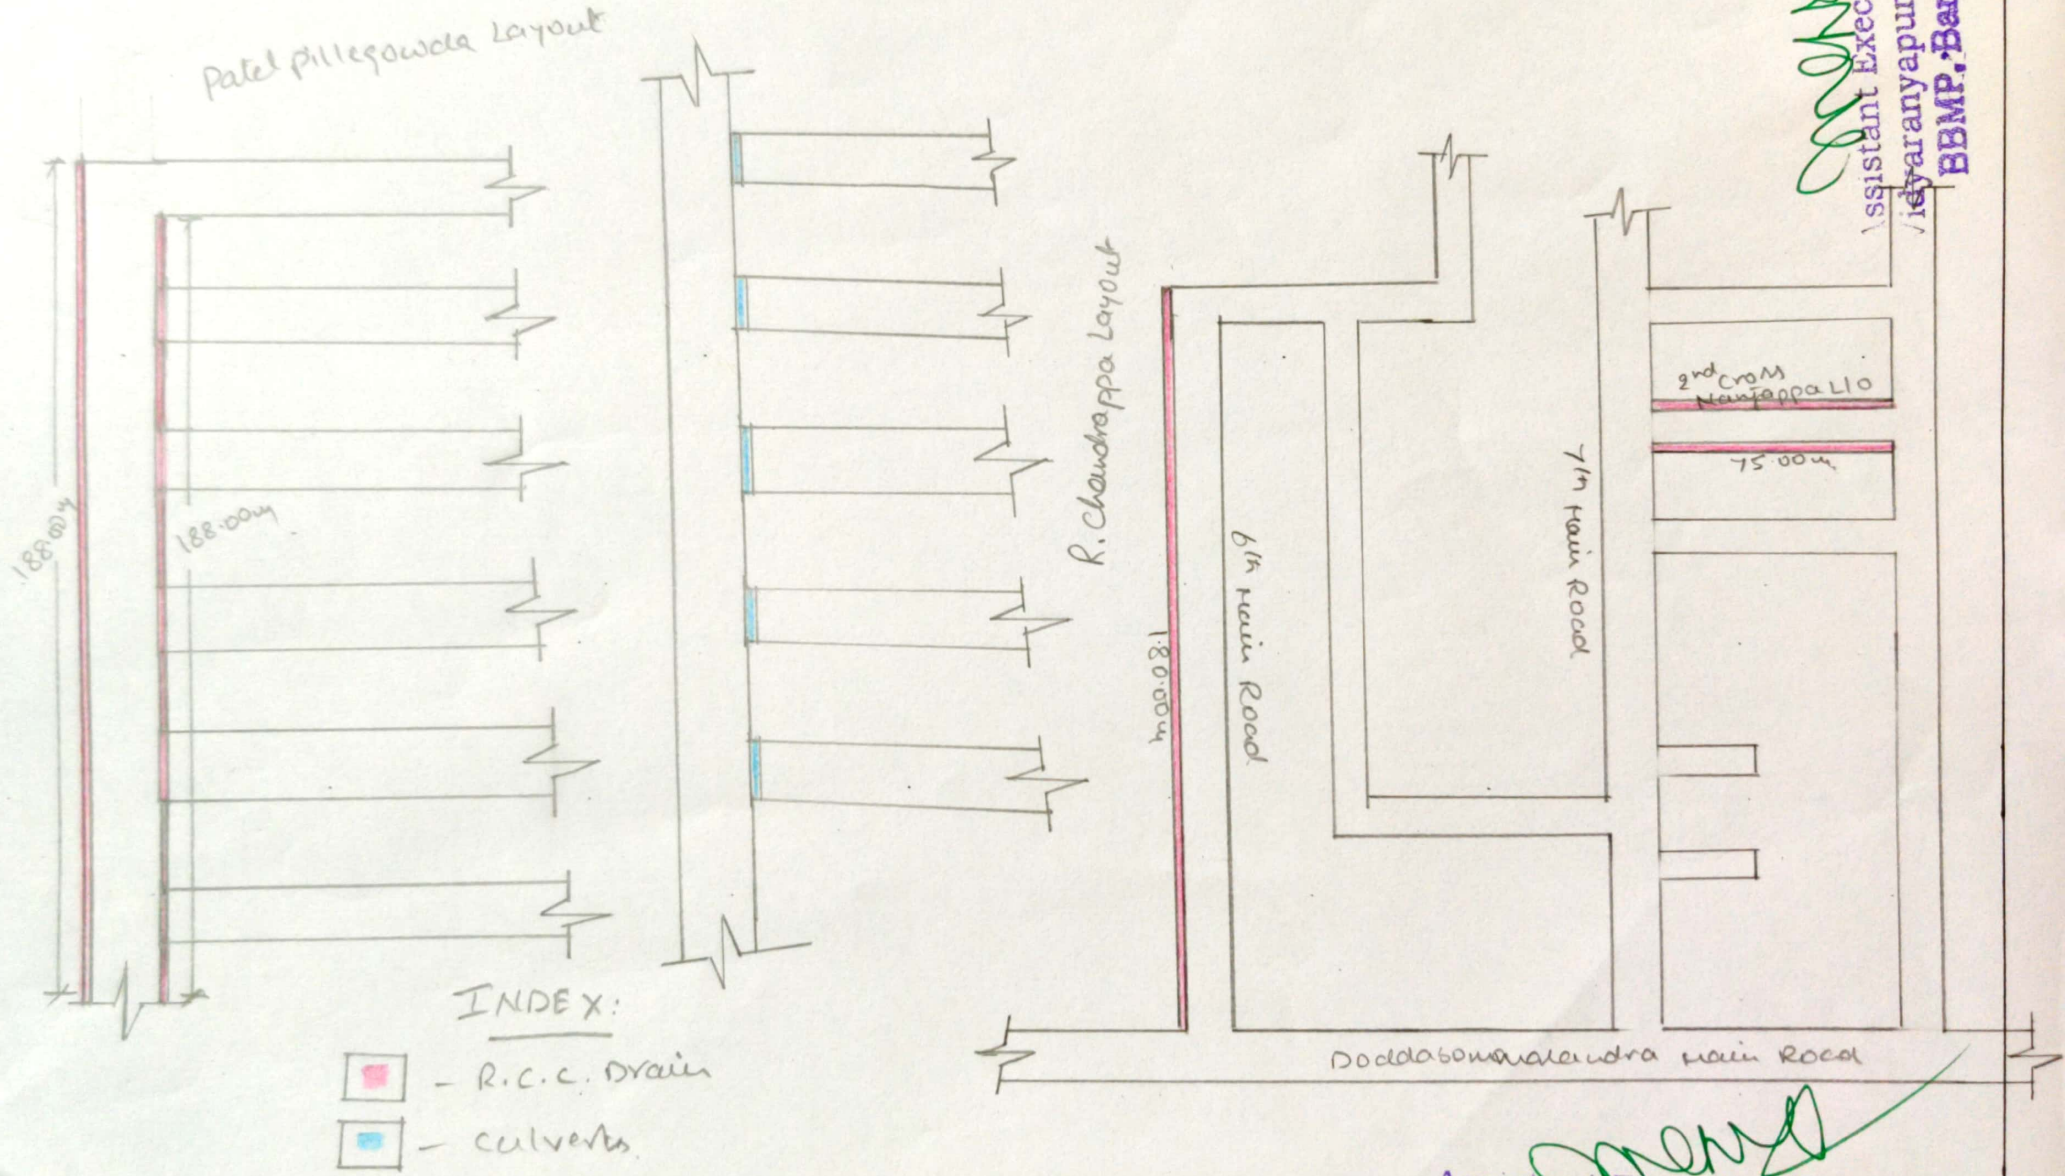

Assistant Executive Engineer
Vidyaranyapura Sub Division
BBMP, Bangalore-97

Assistant Executive Engineer
Vidyaranyapura Sub Division
BBMP, Bangalore-97